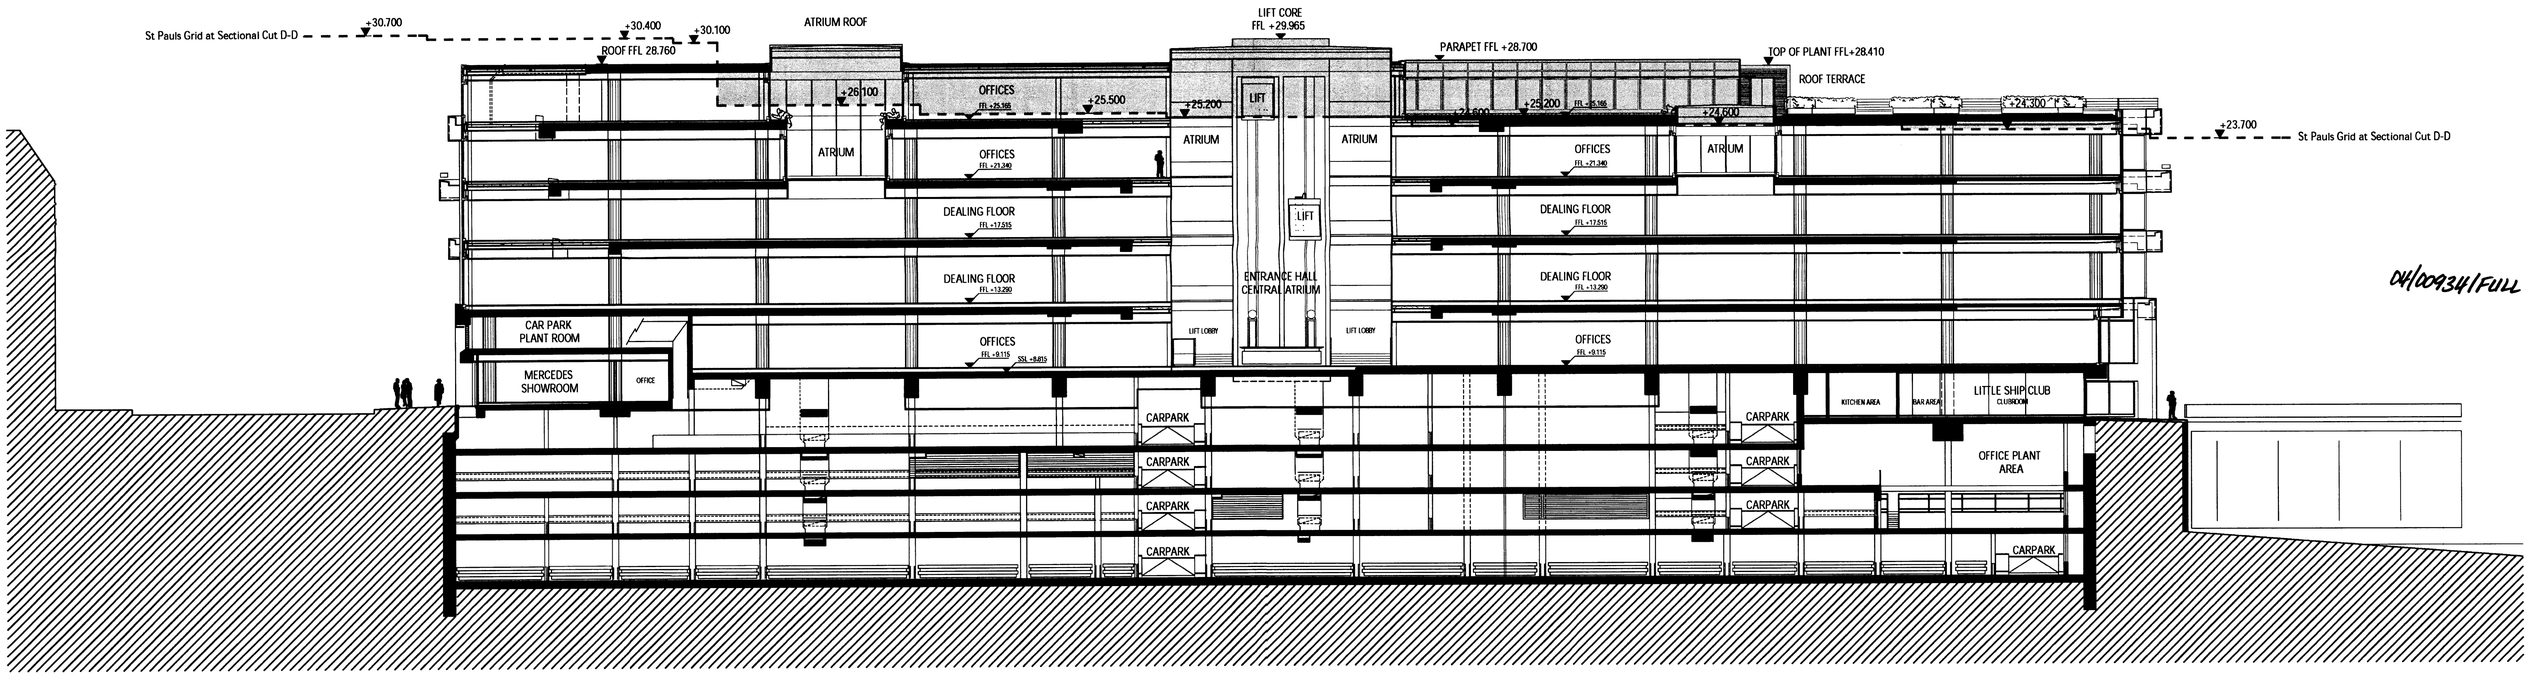

04/00934/FULL

KEY

SHADED AREAS INDICATE WHERE THE EXISTING BUILDING EXCEED THE ST. PAUL'S GRID HEIGHTS

ST. PAUL'S HEIGHTS

OFFICE COPY
TO BE RETURNED
TO PLAN FILE

BRE/Thames Exchange B.V.
Stirling Square, 4th Floor, 5-7 Carlton Gardens
London SW1Y 5AD

Proposed Section B-B Long Section
Thames Exchange
10 Queen Street Place, London EC4

Hurley Robertson and Associates - Architects
Tabard House, 116 Southwark Street, London. SE1 0TA
Tel: 020 7633 5100 Fax: 020 7620 0091
1:200@A1
May 2002
1404/P01/36A